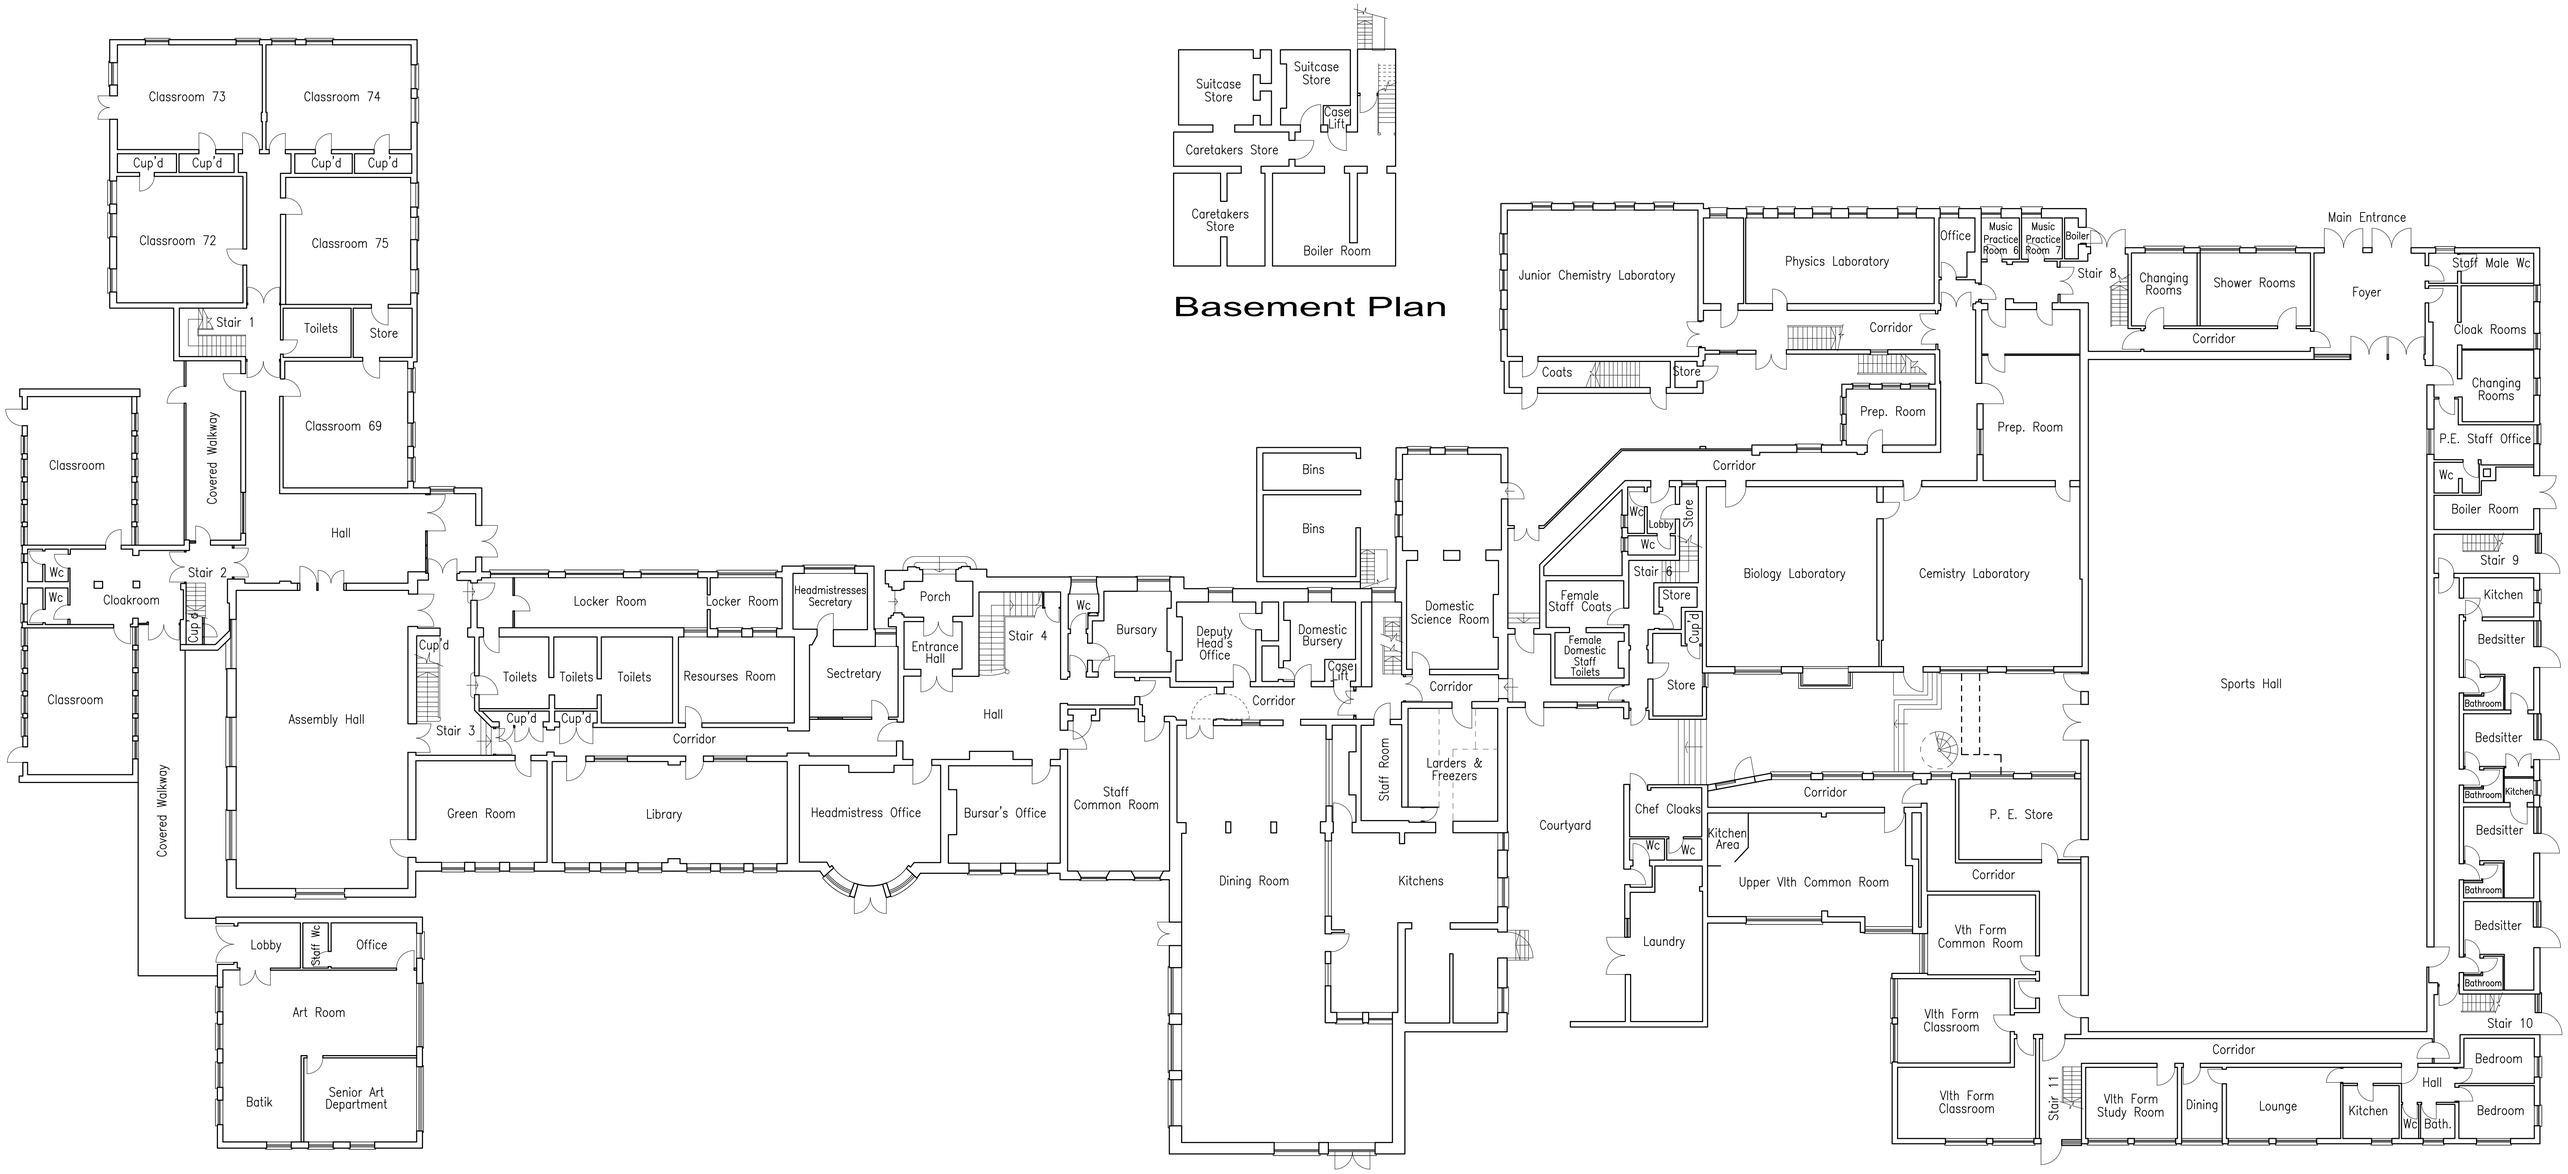

Ground Floor
1:200