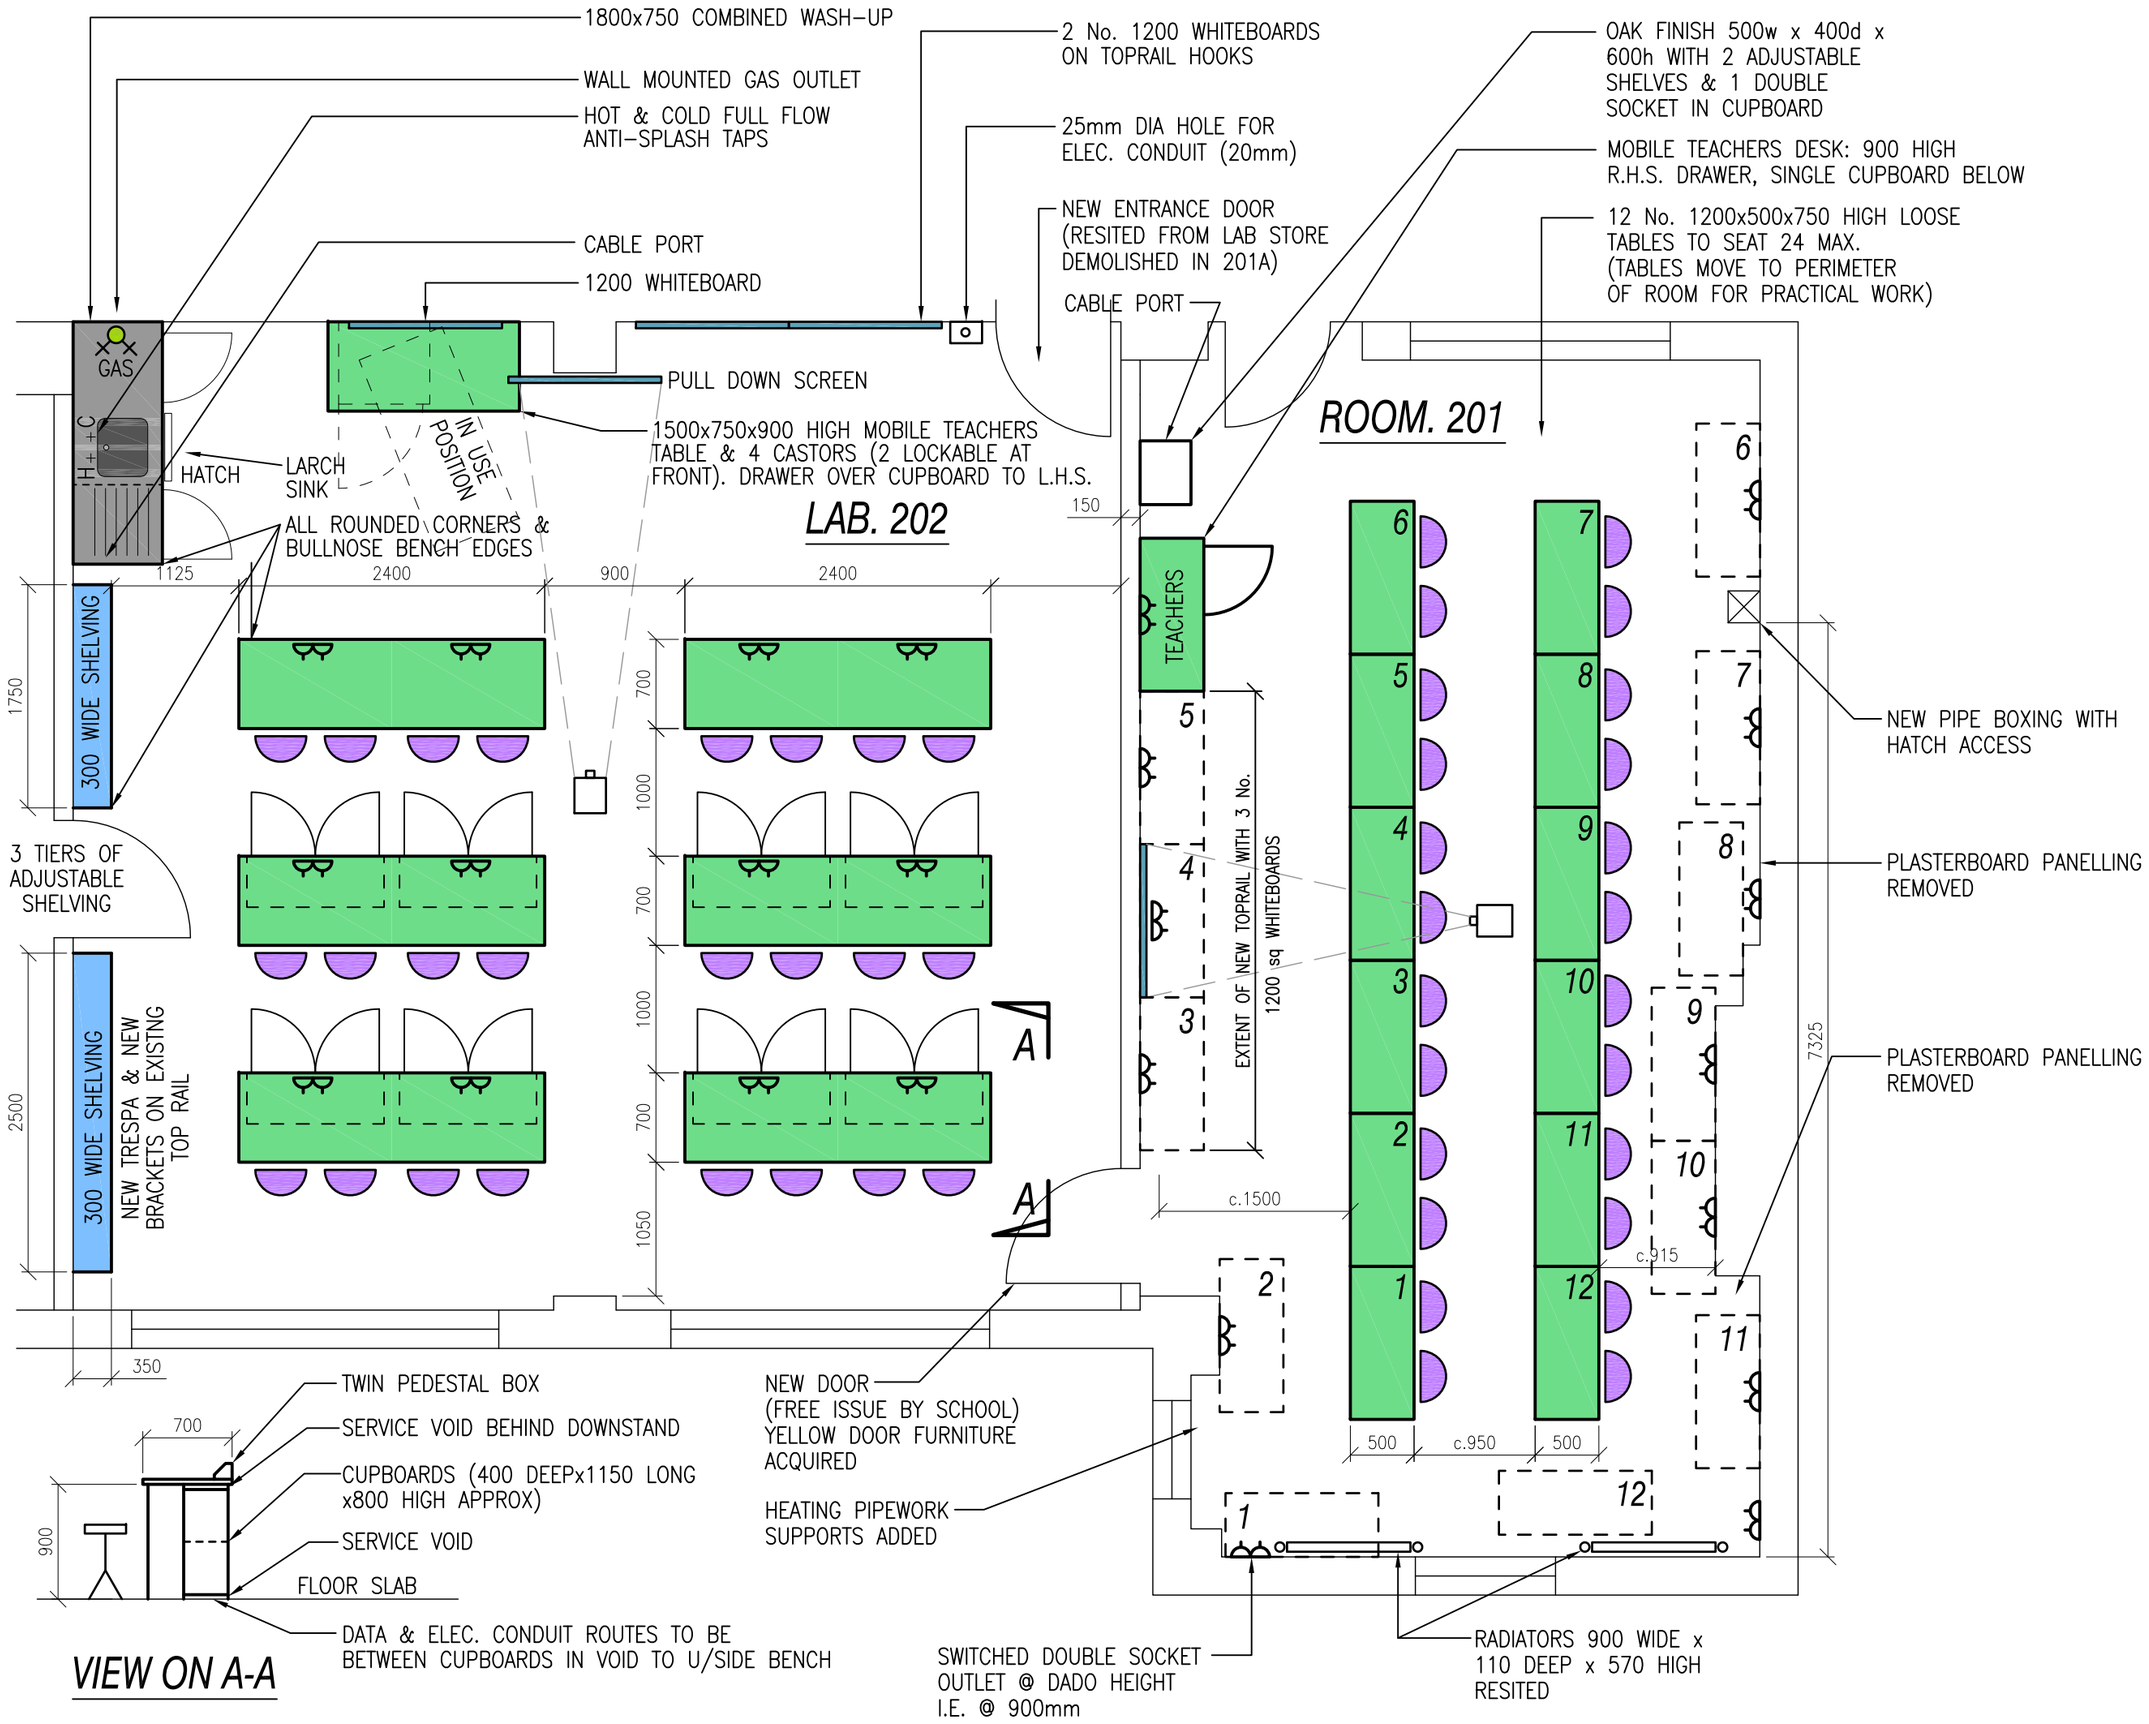
1800x750 COMBINED WASH-UP
WALL MOUNTED GAS OUTLET
HOT & COLD FULL FLOW ANTI-SPLASH TAPS
CABLE PORT
1200 WHITEBOARD
2 No. 1200 WHITEBOARDS ON TOPRAIL HOOKS
25mm DIA HOLE FOR ELEC. CONDUIT (20mm)
NEW ENTRANCE DOOR (RESITED FROM LAB STORE DEMOLISHED IN 201A)
CABLE PORT
OAK FINISH 500w x 400d x 600h WITH 2 ADJUSTABLE SHELVES & 1 DOUBLE SOCKET IN CUPBOARD
MOBILE TEACHERS DESK: 900 HIGH R.H.S. DRAWER, SINGLE CUPBOARD BELOW
12 No. 1200x500x750 HIGH LOOSE TABLES TO SEAT 24 MAX. (TABLES MOVE TO PERIMETER OF ROOM FOR PRACTICAL WORK)
GAS
HATCH
LARCH SINK
PULL DOWN SCREEN
IN USE POSITION
1500x750x900 HIGH MOBILE TEACHERS TABLE & 4 CASTORS (2 LOCKABLE AT FRONT). DRAWER OVER CUPBOARD TO L.H.S.
ALL ROUNDED CORNERS & BULLNOSE BENCH EDGES
LAB. 202
ROOM. 201
TEACHERS
300 WIDE SHELVING
3 TIERS OF ADJUSTABLE SHELVING
300 WIDE SHELVING
NEW TRESPA & NEW BRACKETS ON EXISTNG TOP RAIL
EXTENT OF NEW TOPRAIL WITH 3 No. 1200 sq WHITEBOARDS
NEW PIPE BOXING WITH HATCH ACCESS
PLASTERBOARD PANELLING REMOVED
PLASTERBOARD PANELLING REMOVED
NEW DOOR (FREE ISSUE BY SCHOOL) YELLOW DOOR FURNITURE ACQUIRED
HEATING PIPEWORK SUPPORTS ADDED
SWITCHED DOUBLE SOCKET OUTLET @ DADO HEIGHT I.E. @ 900mm
RADIATORS 900 WIDE x 110 DEEP x 570 HIGH RESITED
TWIN PEDESTAL BOX
SERVICE VOID BEHIND DOWNSTAND
CUPBOARDS (400 DEEPx1150 LONG x800 HIGH APPROX)
SERVICE VOID
FLOOR SLAB
DATA & ELEC. CONDUIT ROUTES TO BE BETWEEN CUPBOARDS IN VOID TO U/SIDE BENCH
VIEW ON A-A
1125
2400
900
2400
150
1750
2500
350
700
1000
700
1000
700
1050
7325
c.1500
c.915
500
c.950
500
700
900